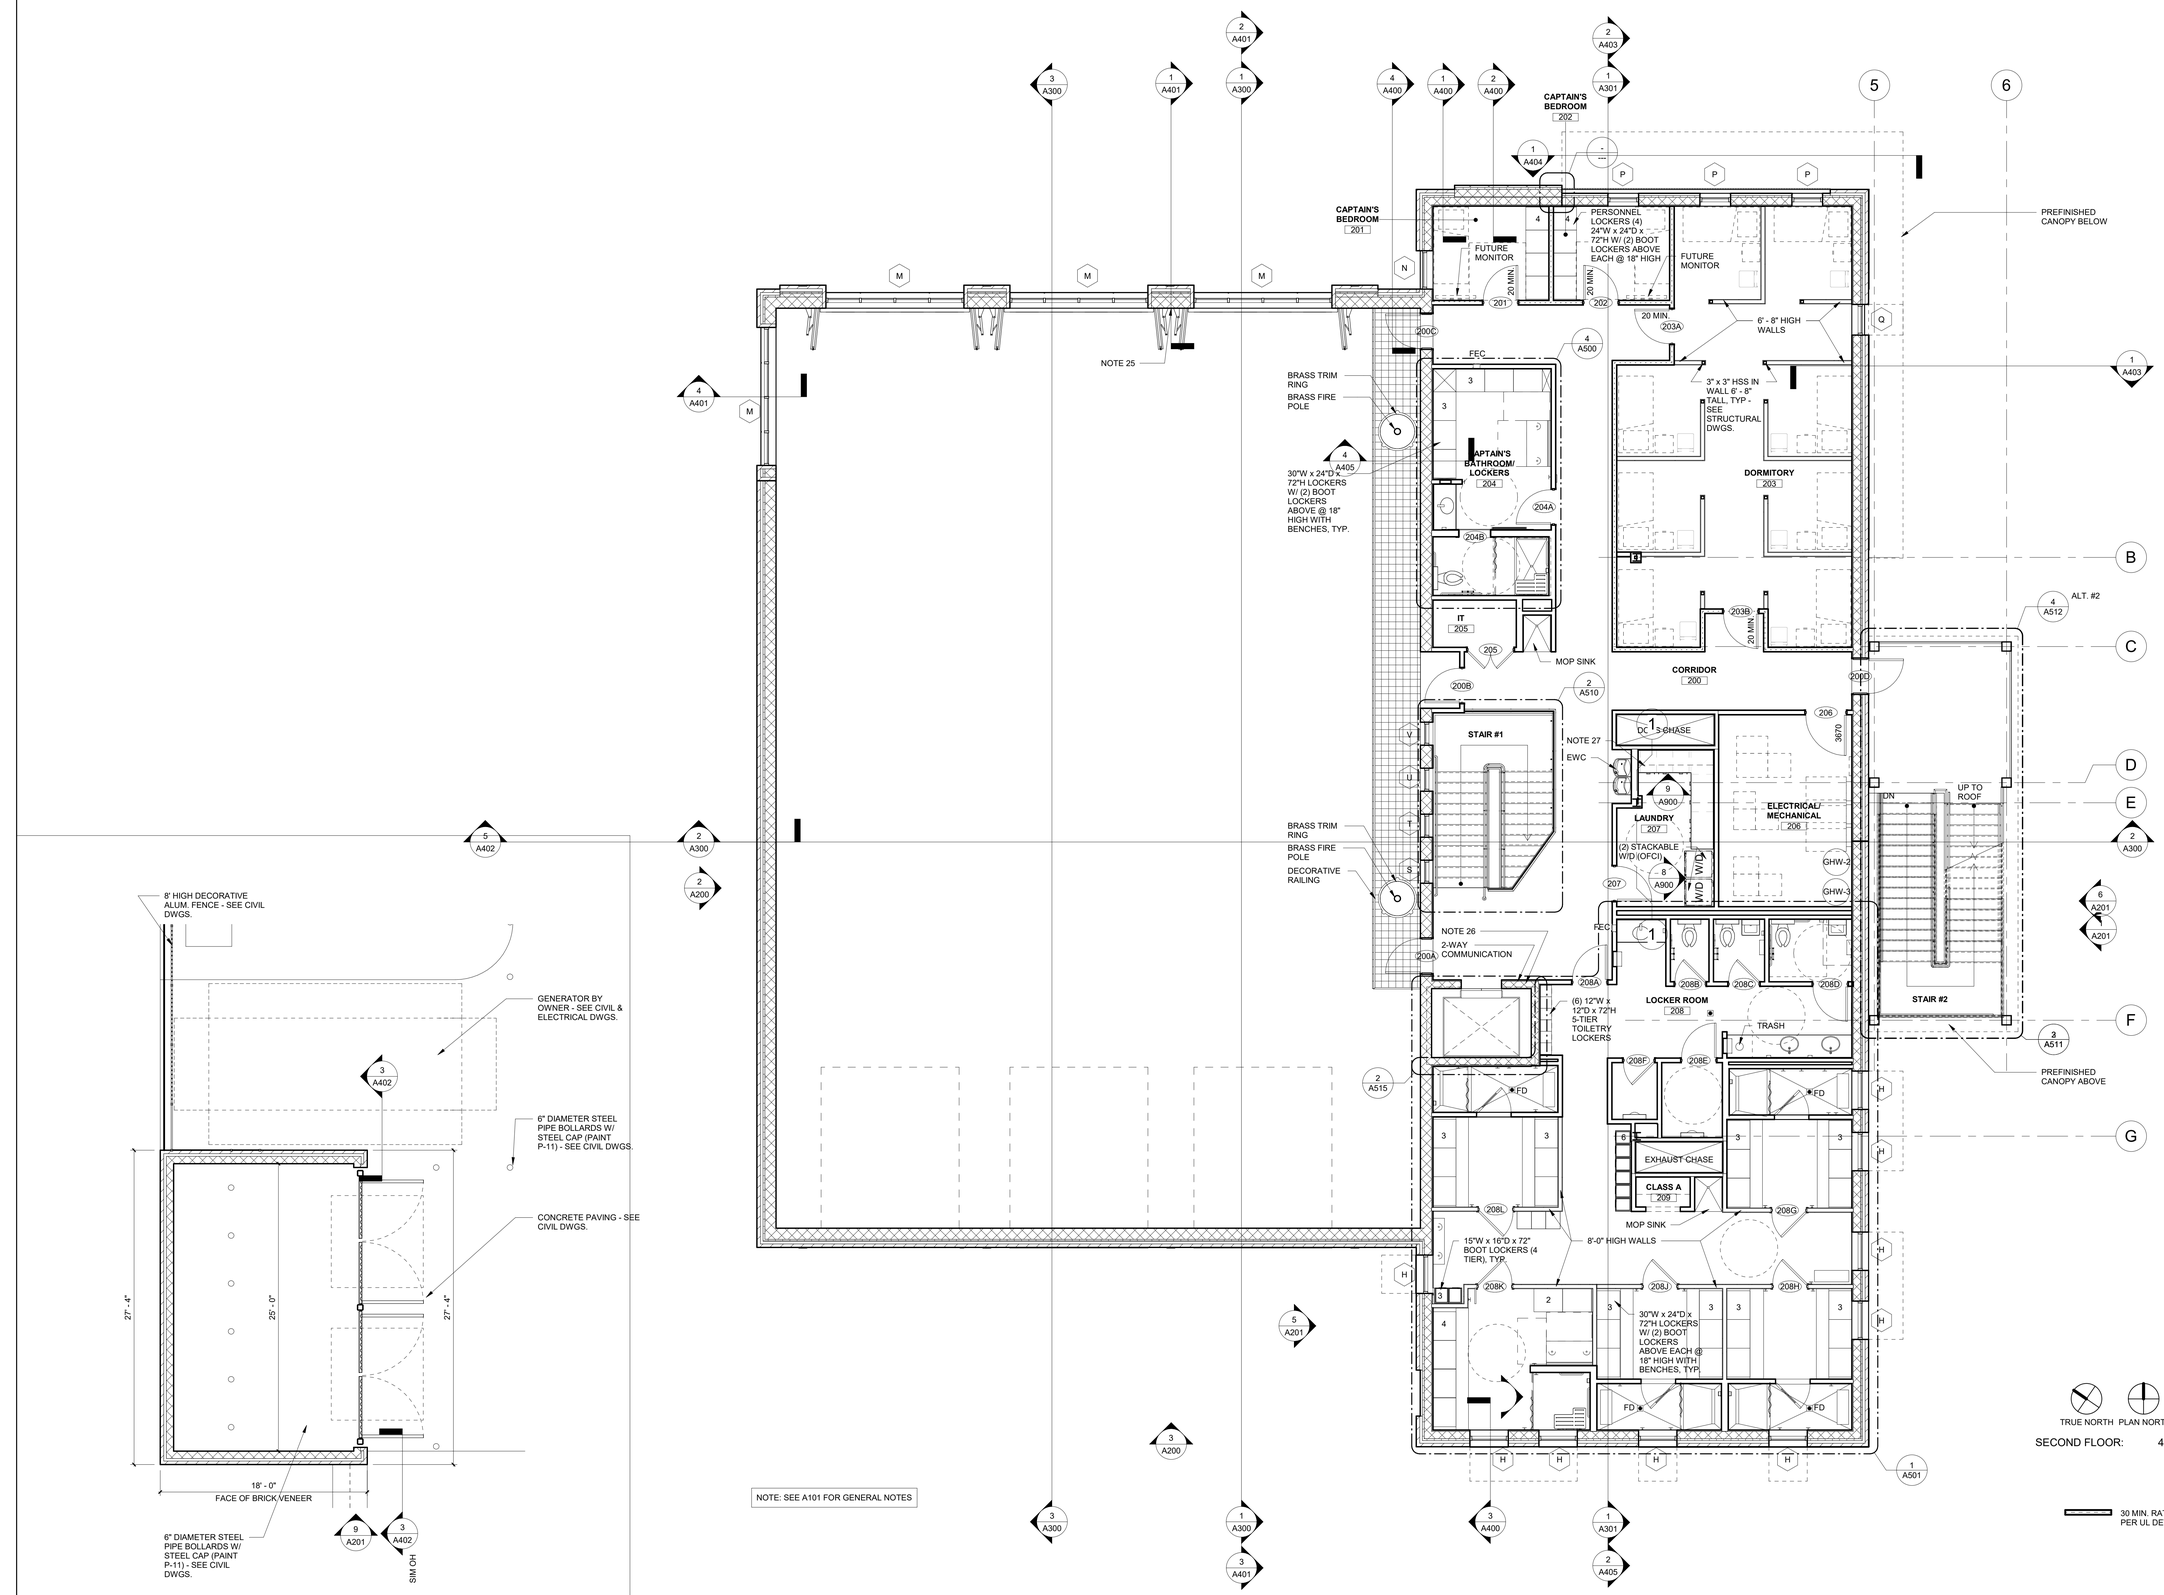

DUMPSTER ENCLOSURE FLOOR PLAN 3/16" = 1'-0" 2

SECOND FLOOR PLAN 3/16" = 1'-0" 1

adwarchitects
environments for life
architecture planning interiors
2815 COLISEUM CENTRE DRIVE
SUITE 500
CHARLOTTE, NORTH CAROLINA 28217
P 704.379.1919
F 704.379.1920
www.adwarchitects.com

CHARLOTTE

CHARLOTTE FIRE DEPARTMENT

HIDDEN VALLEY FIREHOUSE No. 45

5800 N. TRYON
CHARLOTTE, NC 28213

100% CONSTRUCTION DOCUMENTS

SECOND FLOOR PLAN

DATE: 06.07.2022
PROJECT NO: 21011
CITY PROJECT #PMFM211665

REVISIONS

NO:	DATE:	DESCRIPTION:

THIS DRAWING IS THE PROPERTY OF ADW ARCHITECTS, P.A. AND SHALL NOT BE REPRODUCED OR COPIED IN WHOLE OR PART. IT SHALL NOT BE USED ON ANY OTHER PROJECT OR GIVEN TO ANY OTHER COMPANY OR AGENCY WITHOUT THE CONSENT OF ADW ARCHITECTS, P.A.

SHEET NUMBER

A102