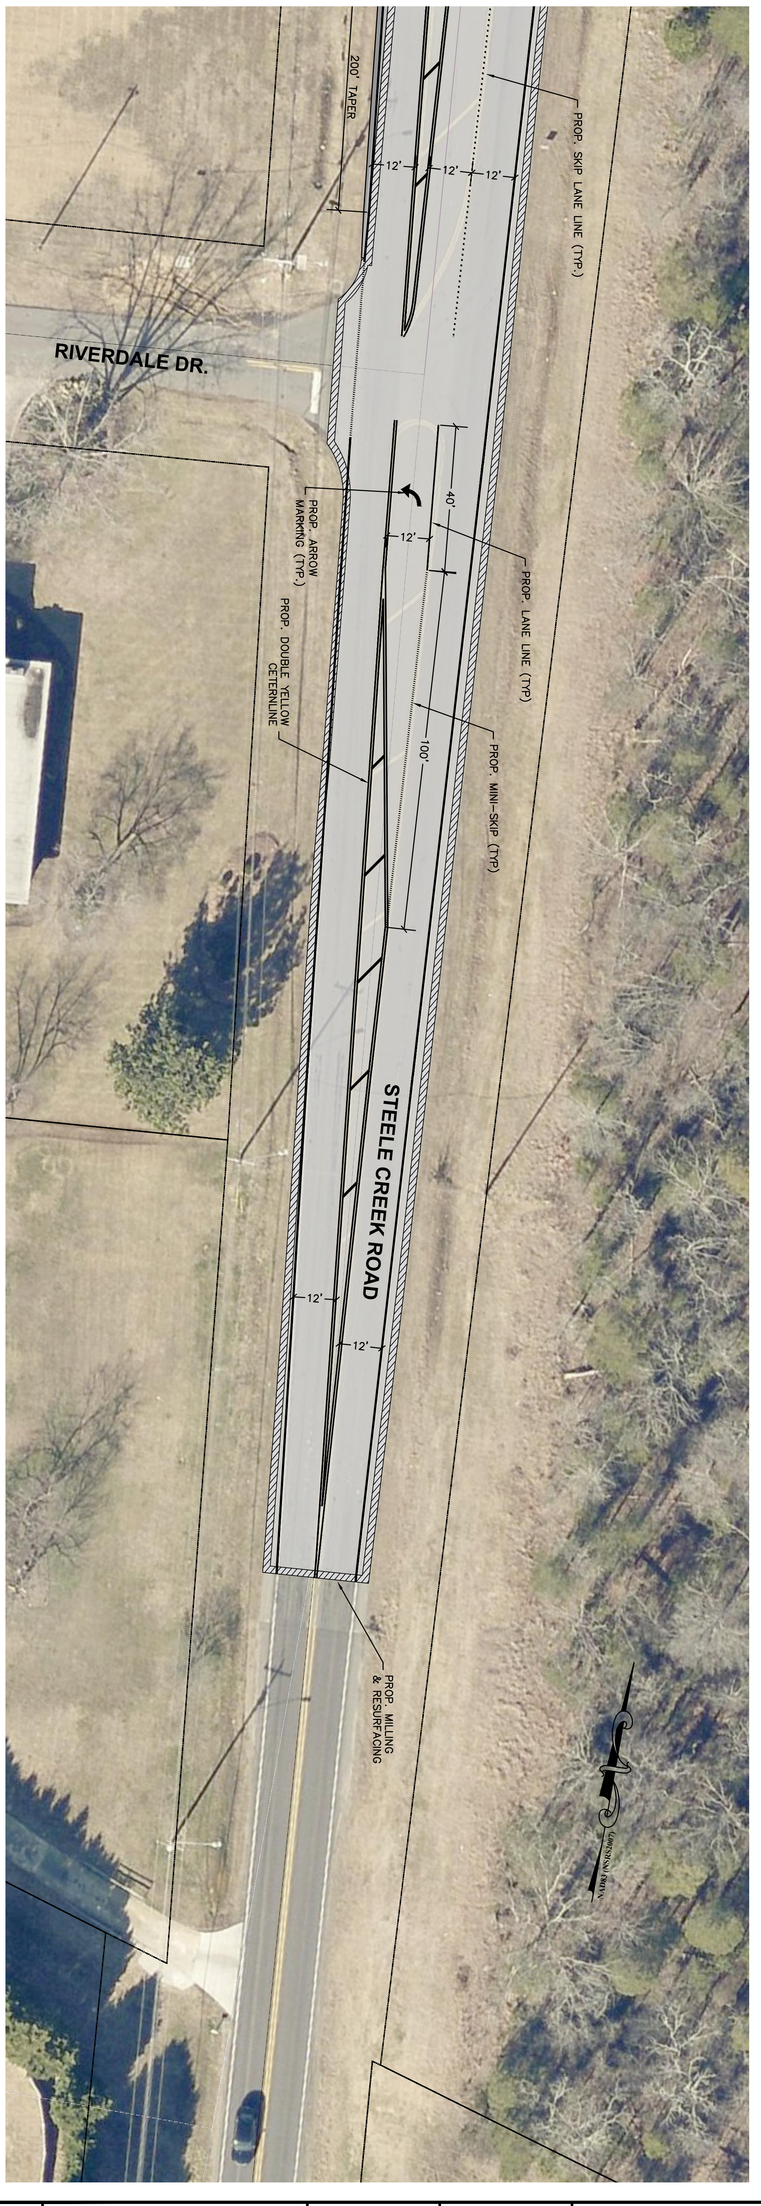

SHEET 1	Steele Creek @ Shopton Rd Intersection Imp.	---- JOB NO.	1"=20' SCALE	**PRELIMINARY** Do Not Use For Construction		Plans Prepared By: BUILDING Value FOR CHARLOTTE CITY OF CHARLOTTE GENERAL SERVICES PLANNING & DESIGN GROUP 600 East Fourth Street Charlotte, North Carolina 28202 Phone: (704) 336-2291 Fax: (704) 336-6586
OF 1	PLAN	AJD PREPARED BY	BC CHECKED BY			CHARLOTTE.
		---- APPROVED BY	Sept. 2020 DATE			