MORRIS FIELD DRIVE
BRIDGE REPLACEMENT
B-5931

City of Charlotte

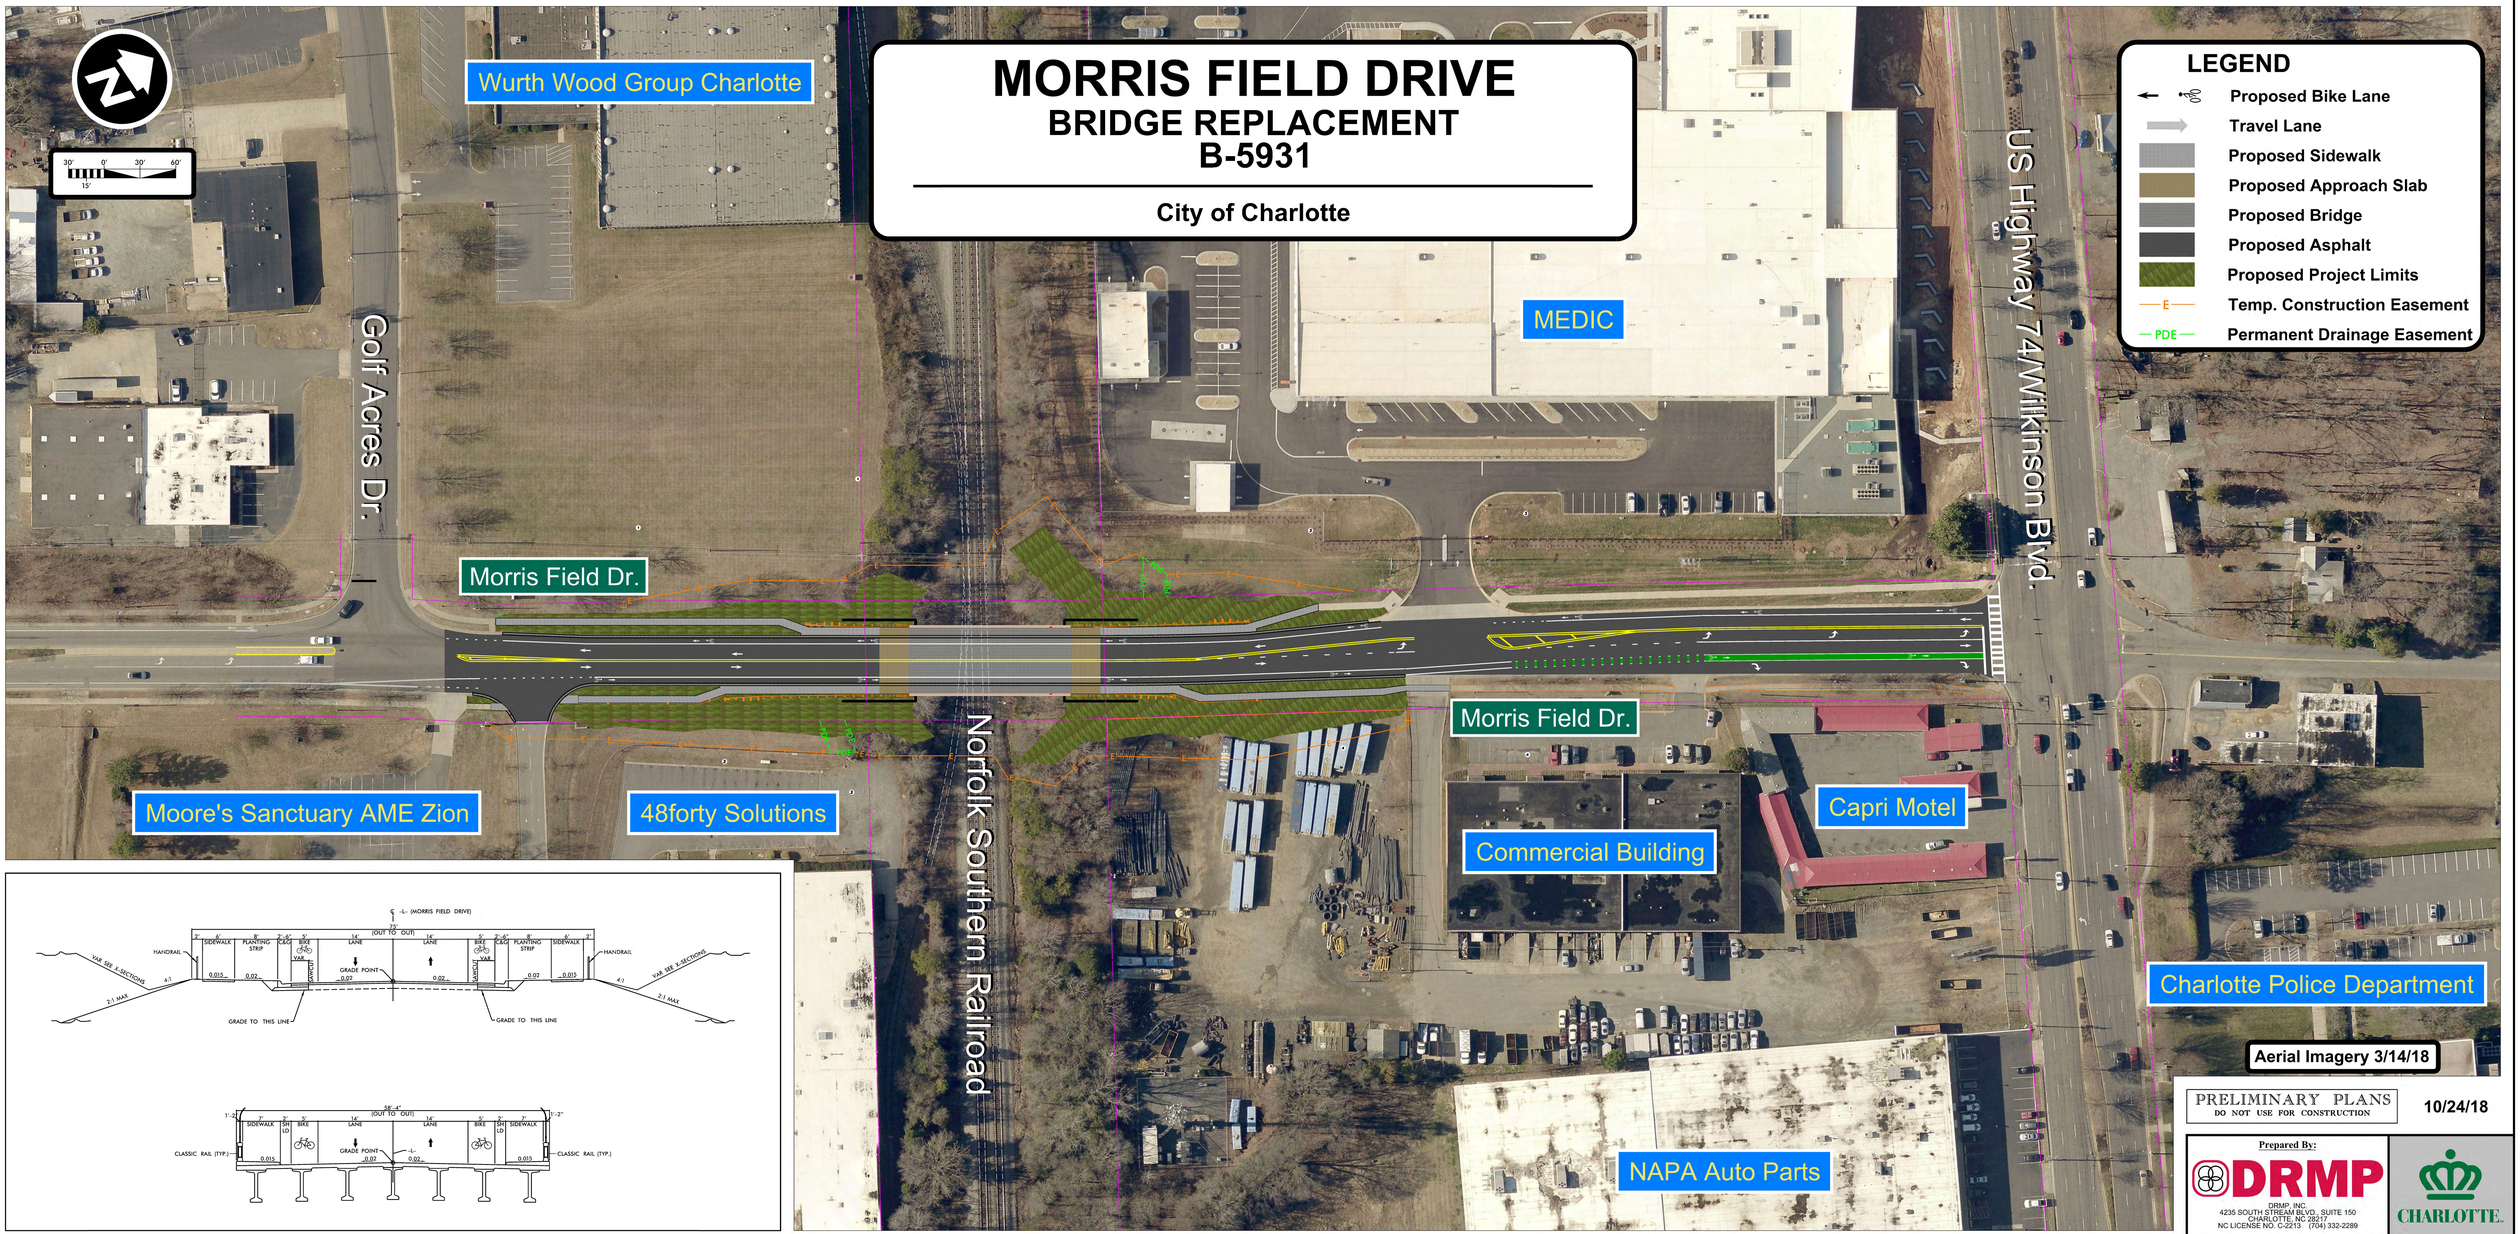

PRELIMINARY PLANS
DO NOT USE FOR CONSTRUCTION

10/24/18

Prepared By:

DRMP

DRMP, INC.
4235 SOUTH STREAM BLVD., SUITE 150
CHARLOTTE, NC 28217
NC LICENSE NO. C-2213 (704) 332-2289

CHARLOTTE.

B5931_Rdy_ohm_RENDER.dgn 10/23/2018 4:29:01 PM