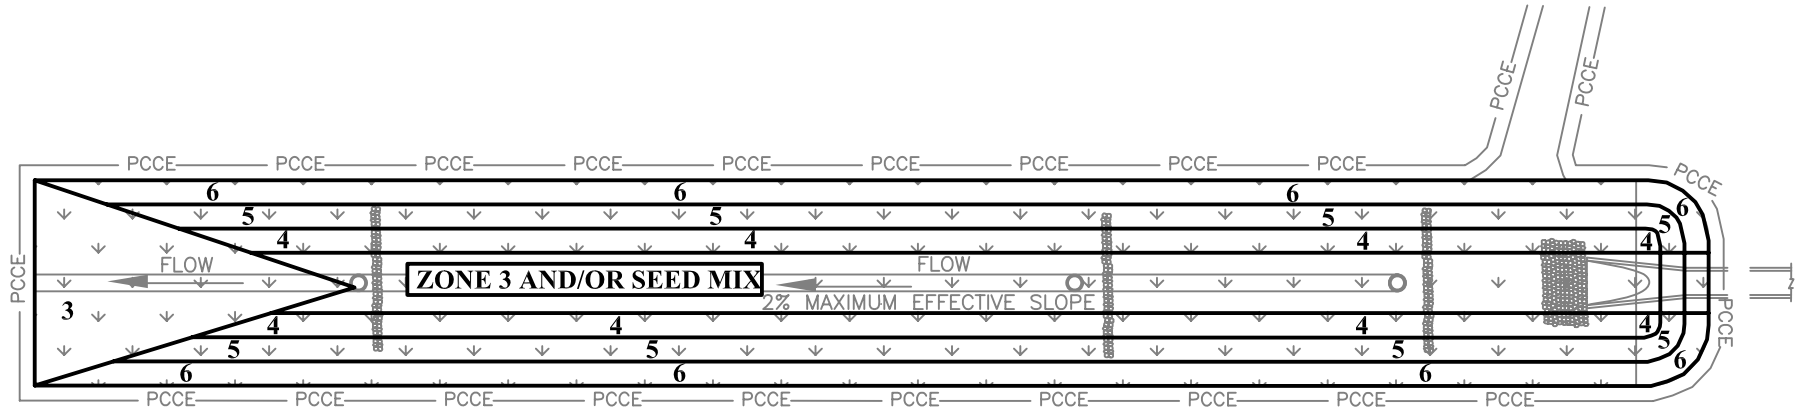

PLAN VIEW

NOTES

1. PLANTING ZONES AND PLANT SELECTION PER THE BMP DESIGN MANUAL, CHAPTER 6 & APPENDICES.
2. ALL PLANTINGS SHALL BE LOCAL NATIVE SPECIES.
3. IRRIGATION MAY BE PROVIDED FOR INITIAL ESTABLISHMENT AND DRY SEASONS.

NOT TO SCALE

CHARLOTTE

CITY OF CHARLOTTE
LAND DEVELOPMENT STANDARDS
INCLUDES CHARLOTTE ETJ

ENHANCED GRASS SWALE
PLANTING PLAN
BMP FIG. 4.4.3

STD. NO.	REV.
21.15	2