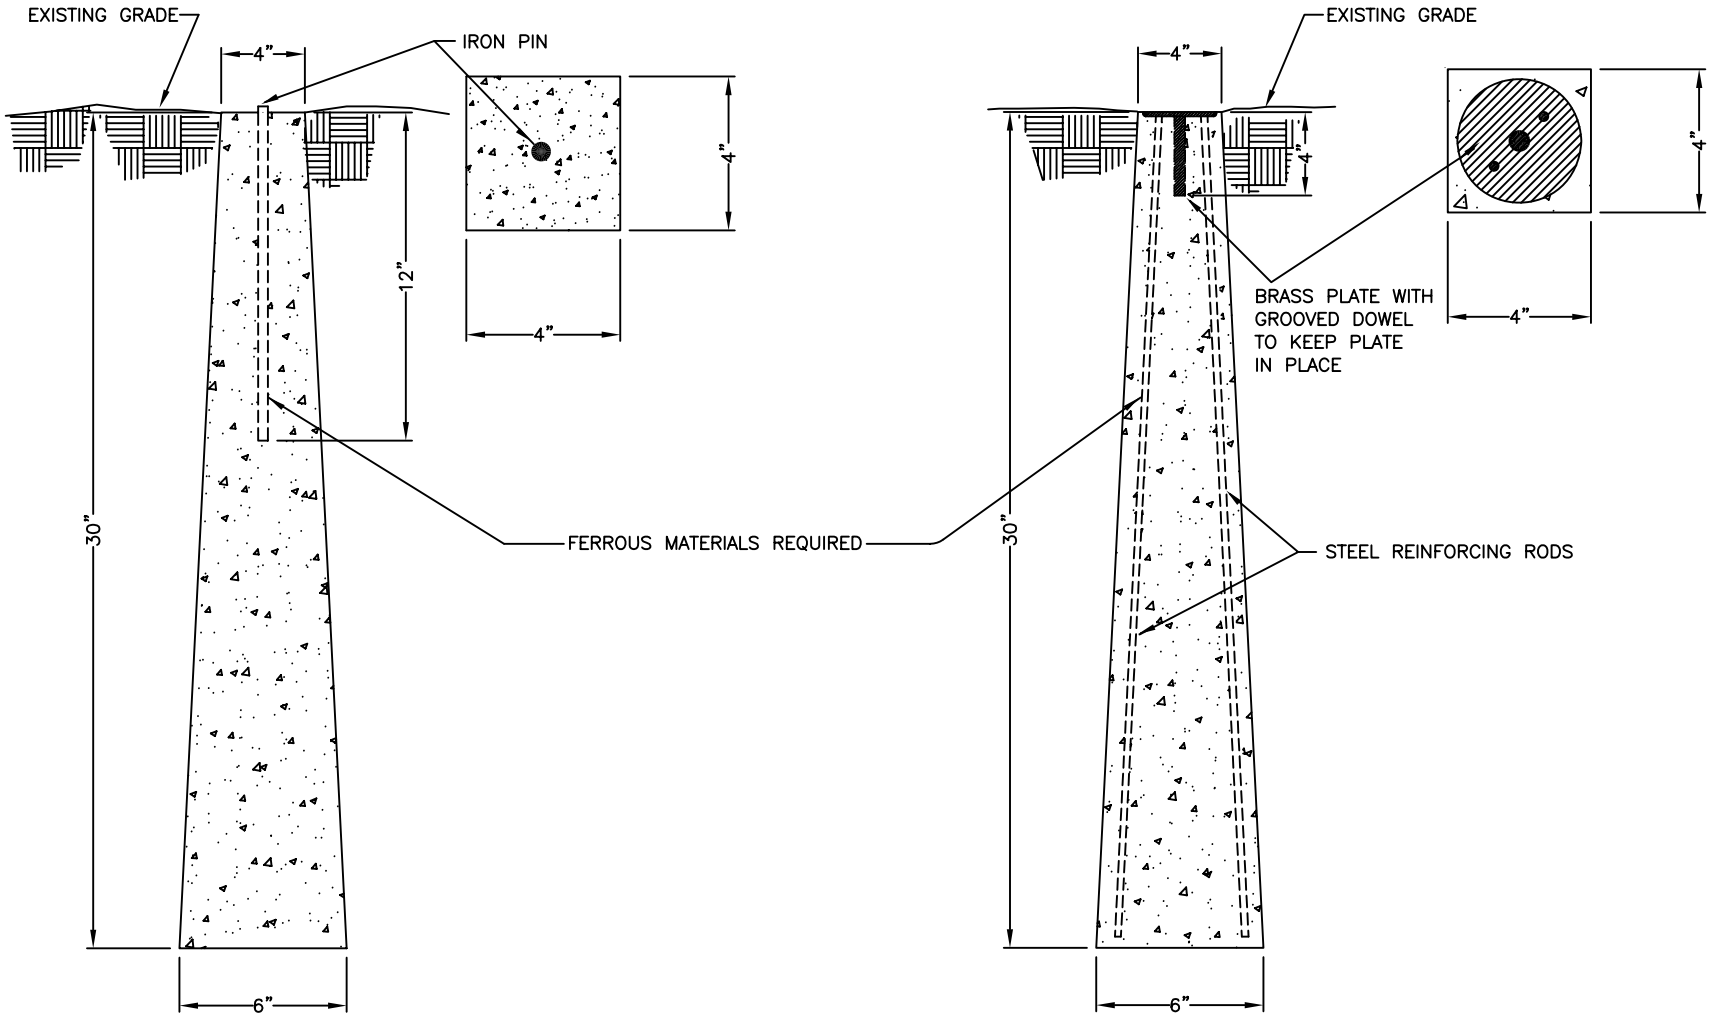

NOT TO SCALE

CHARLOTTE.

CITY OF CHARLOTTE
LAND DEVELOPMENT STANDARDS
INCLUDES CHARLOTTE ETJ

TYPICAL CONCRETE CONTROL MONUMENT

STD. NO.	REV.
50.03	