LEGEND:

- EXISTING STORM DRAINAGE PIPES TO BE REHABILITATED
- EXISTING STORM DRAINAGE PIPES TO BE REPLACED
- EXISTING CHANNEL
- EXISTING STORM DRAINAGE (TO REMAIN)
- 10 YR FLOODPLAIN LIMITS

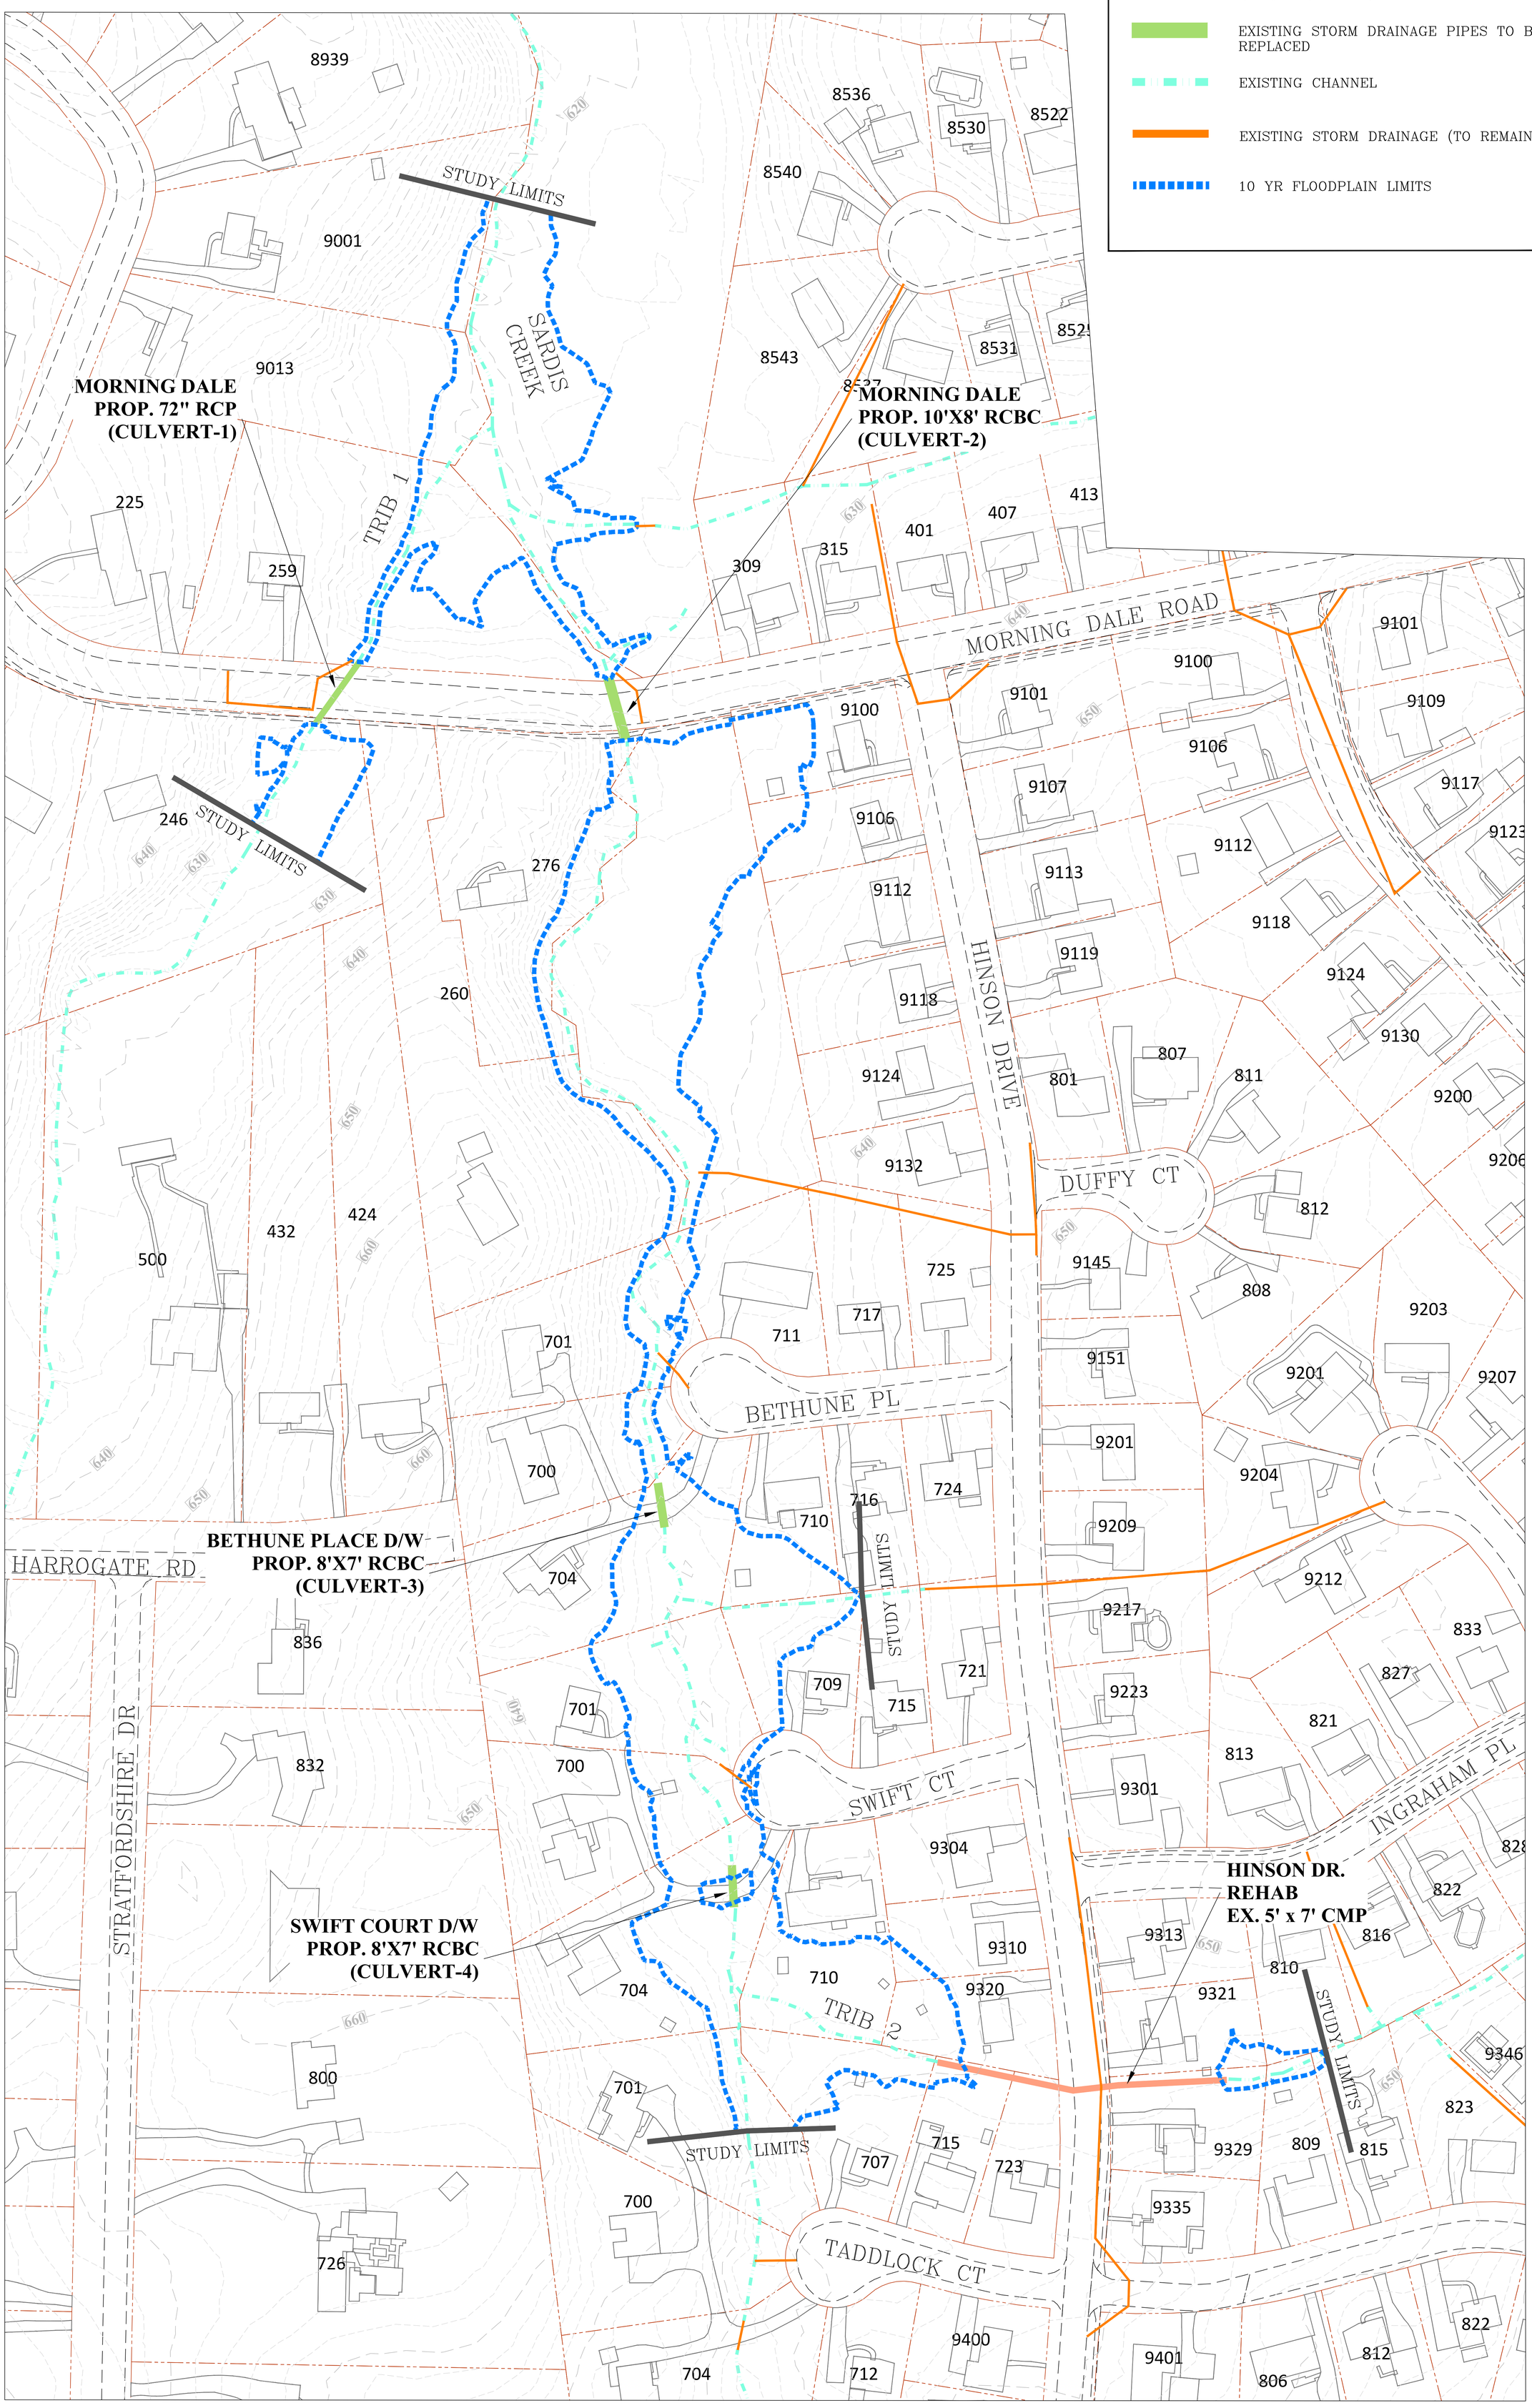

MORNING DALE SDIP

PUBLIC MEETING EXHIBIT

PREPARED FOR:

Charlotte-Mecklenburg STORM WATER Services

PREPARED BY:

Armstrong Glen, P.C.

9771-D Southern Pine Boulevard
P.O. Box 7326
Charlotte, NC 28241
Phone: 704-529-0345
Fax: 704-529-0493
License #: C-1856